



Larken Close, Bushey, WD23

Bushey

Offers Over £599,950

Bedrooms: 2

Bathrooms: 2

Receptions: 1

A bright and spacious TWO BEDROOM, TWO BATHROOM, TWO RECEPTION ROOM FIRST FLOOR MAISONNETTE situated in a sought after residential close in the heart of Bushey, conveniently located and within walking distance to the shopping and transport facilities in Bushey Heath. The property is being offered in good decorative order and benefits from: Replacement Double Glazed Windows, Gas Fired Heating To Radiators, Living Room, Loft Room, Fully Fitted Modern Open Plan Kitchen Diner, Bedroom One With En Suite Bathroom, Bedroom Two, Family Bathroom, Communal Grounds, Garage.

SHARE OF FREEHOLD - CHAIN FREE










Larken Close, Bushey, WD23

Approximate Area = 1692 sq ft / 157.1 sq m

Garage = 126 sq ft / 11.7 sq m

Total = 1818 sq ft / 168.8 sq m

For identification only - Not to scale

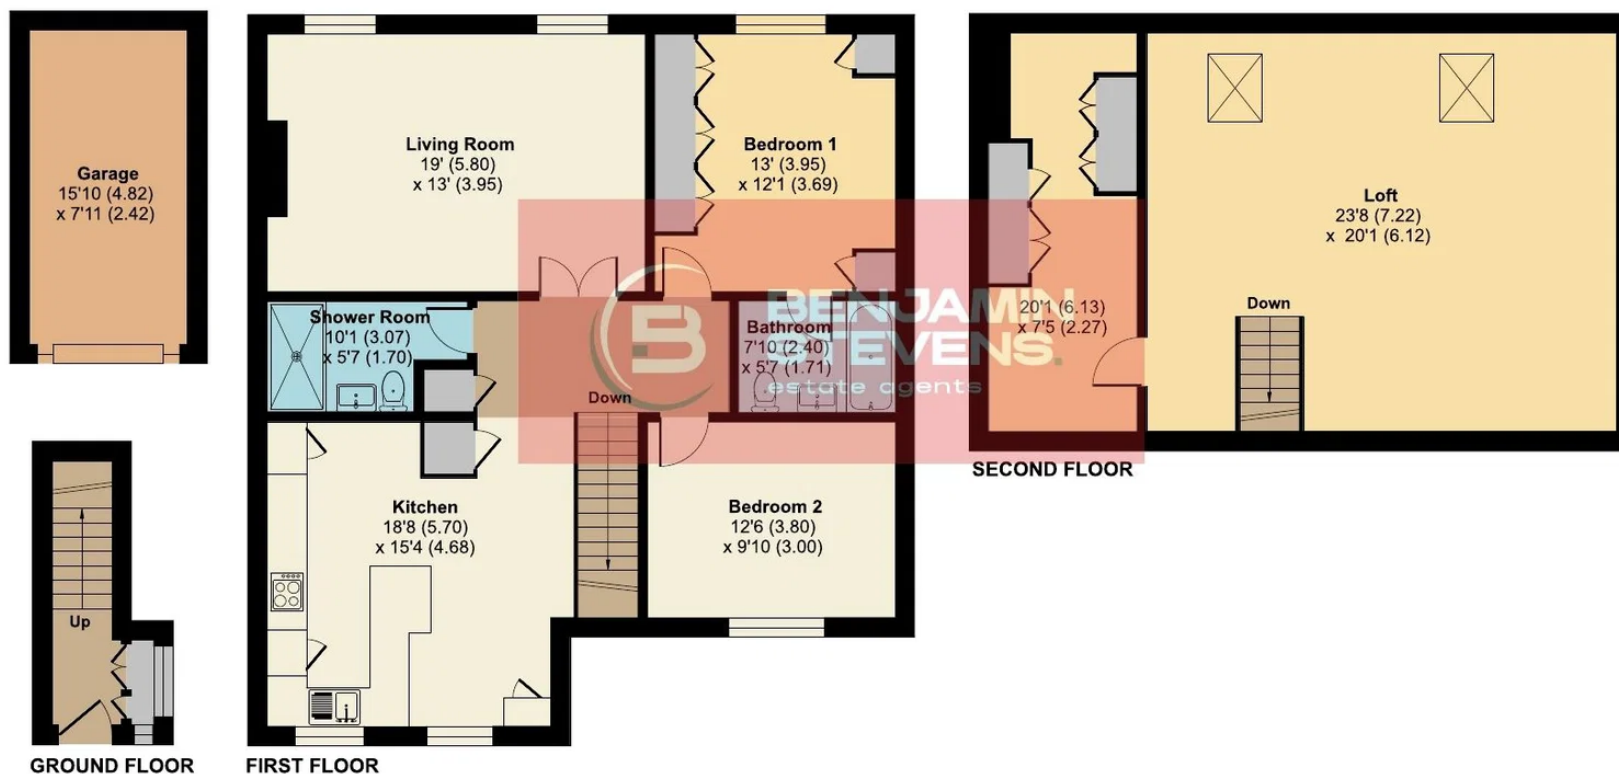

Floor plan produced in accordance with RICS Property Measurement 2nd Edition,
Incorporating International Property Measurement Standards (IPMS2 Residential). © n°checom 2026.
Produced for Benjamin Stevens. REF: 1494286